


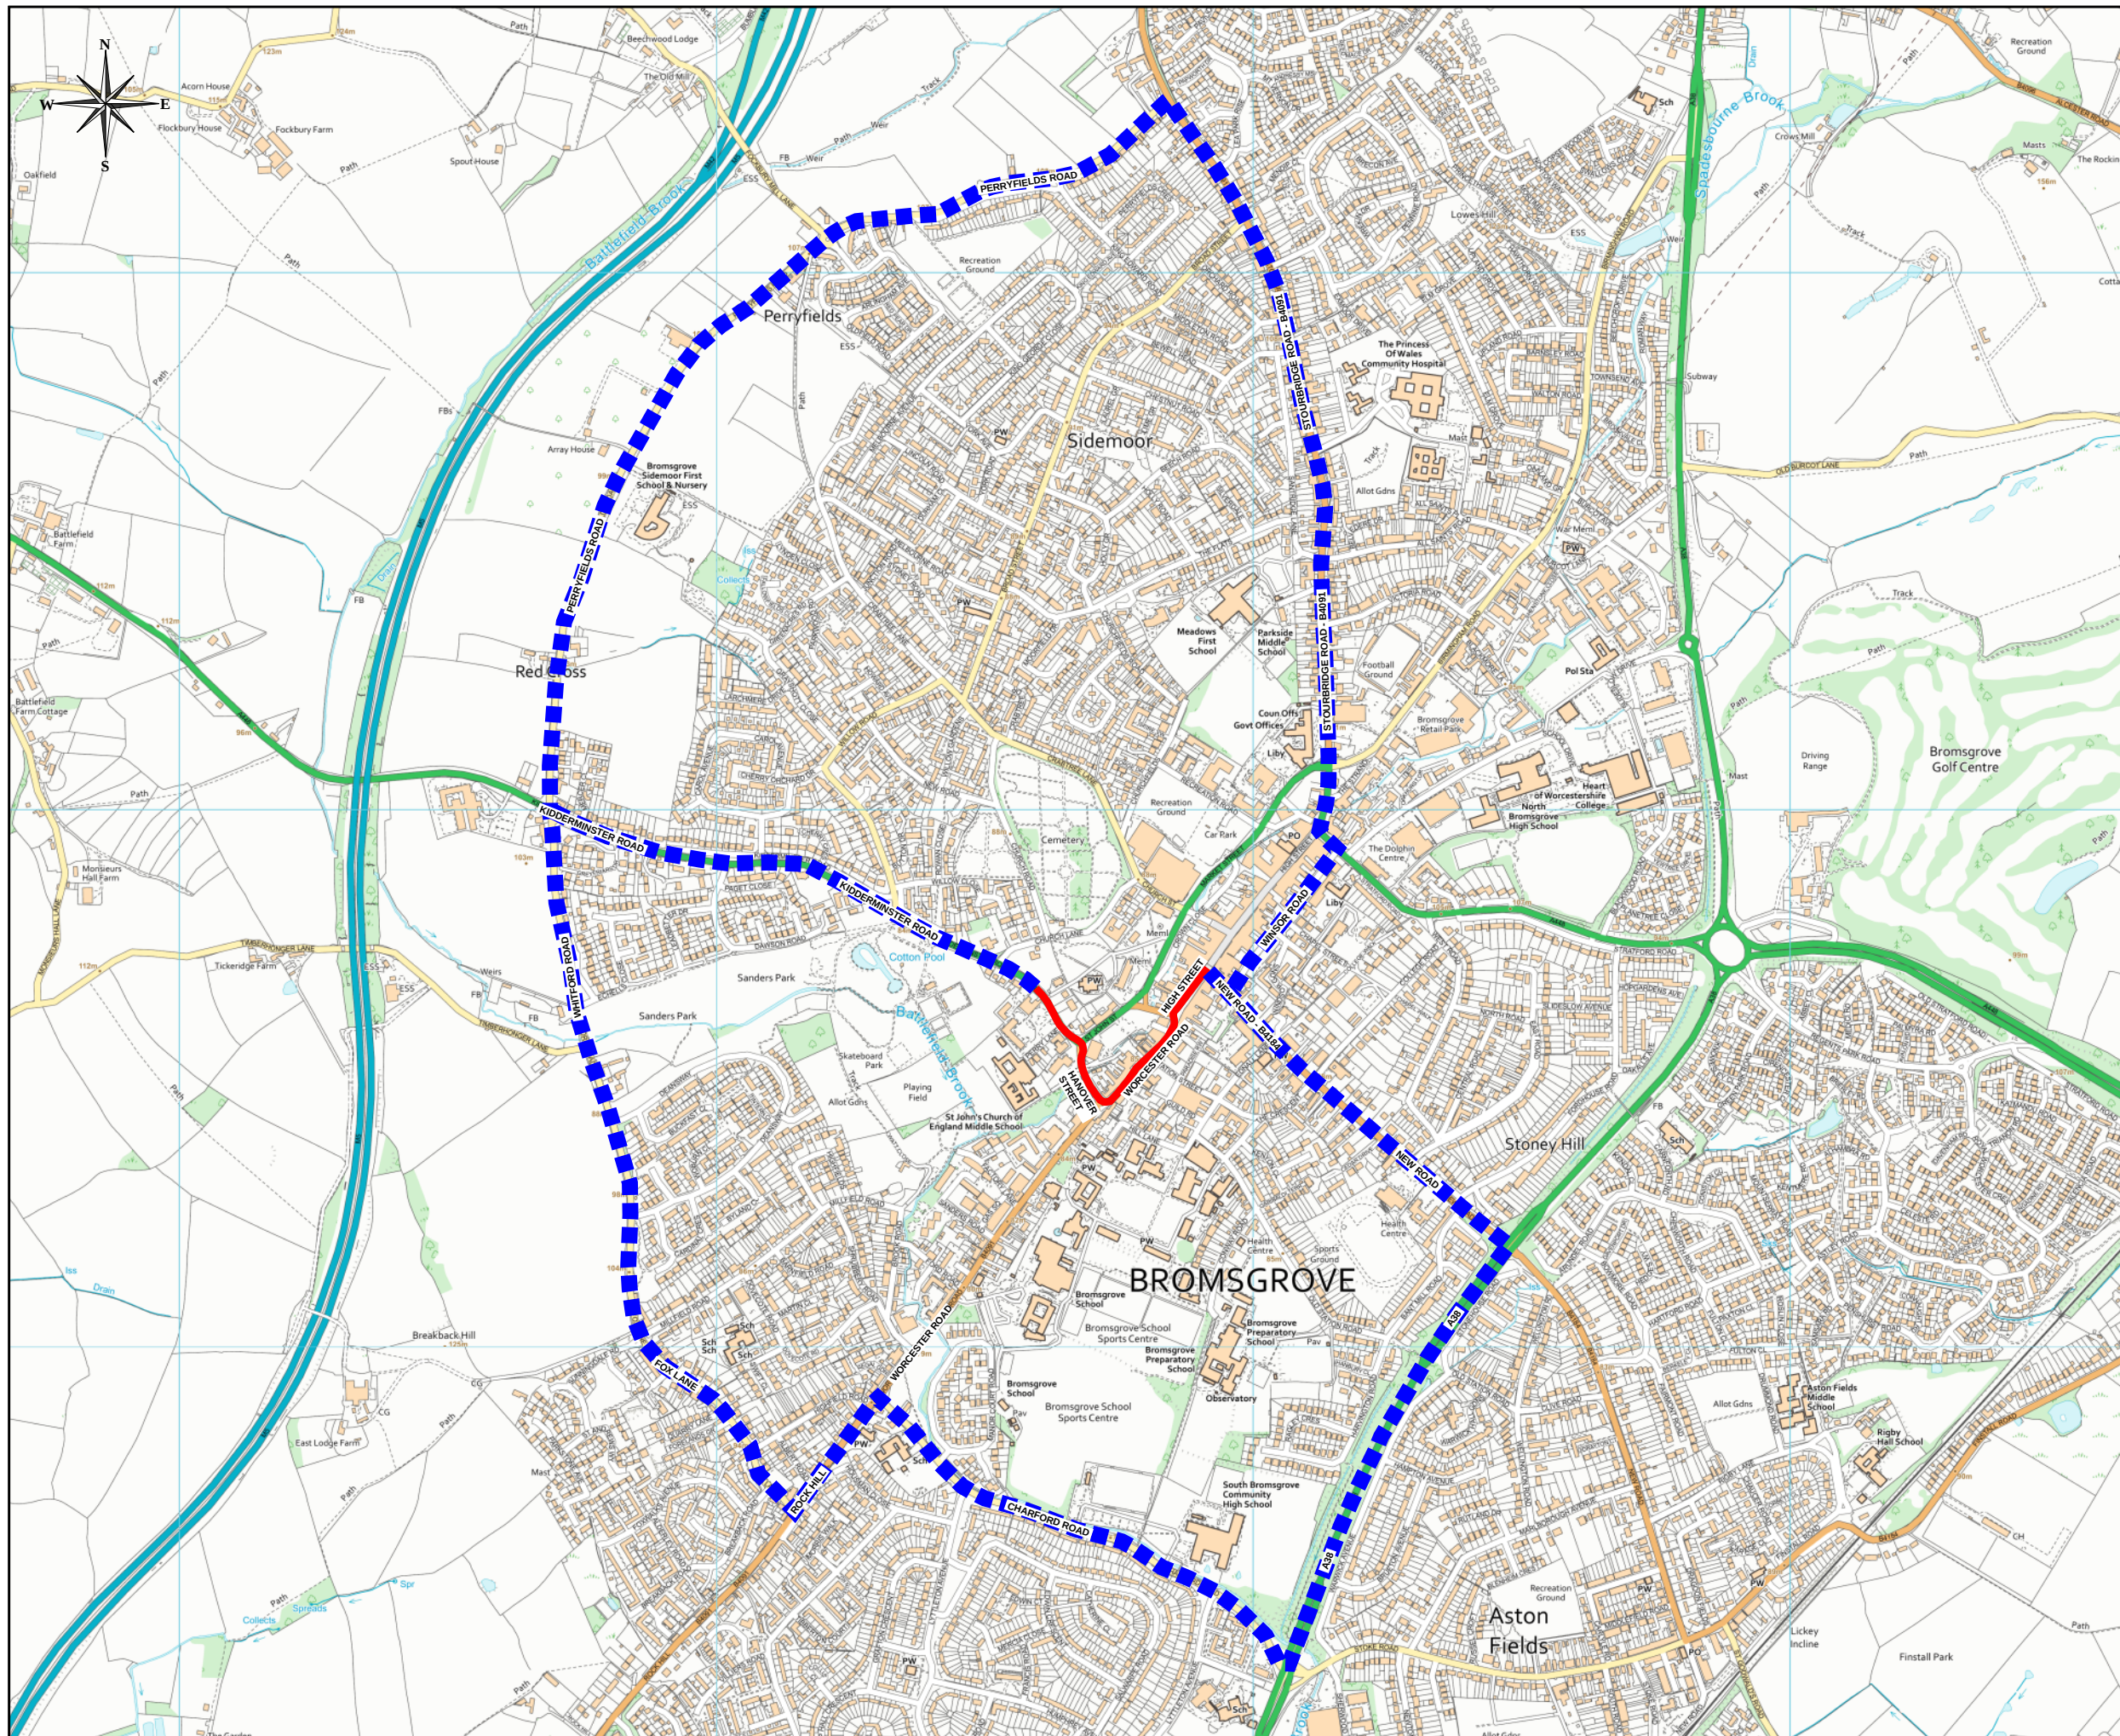

Key
 Section of the Highway to be closed
 Diversion Route

Date	Rev	Details

Project:
Court Leet Fair Day
Bromsgrove
Saturday 25 June 2022

Drawing:
Temporary Road Closure
Operational Between
10:25 Hours and 11:45 Hours

Drawn:	JH	Scale:	1/12,000 @ A3
Surveyed:	OS	Date:	Mar 2022

Drawing No: **P2233/110**

Engineering and Design Services
Town Hall
Walter Stranz Square
Redditch
Worcs B98 8AH



www.redditchbc.gov.uk


Bromsgrove
District Council
www.bromsgrove.gov.uk

© Crown Copyright and database rights 2022
Ordnance Survey 100024252